REVISIONS		
DATE	NAME	NO.
05-08-02	CHARLES A. FERNICOLA, P.L.S.	27481
03-15-05	CHARLES A. FERNICOLA, P.L.S.	27481
12-22-06	CHARLES A. FERNICOLA, P.L.S.	27481

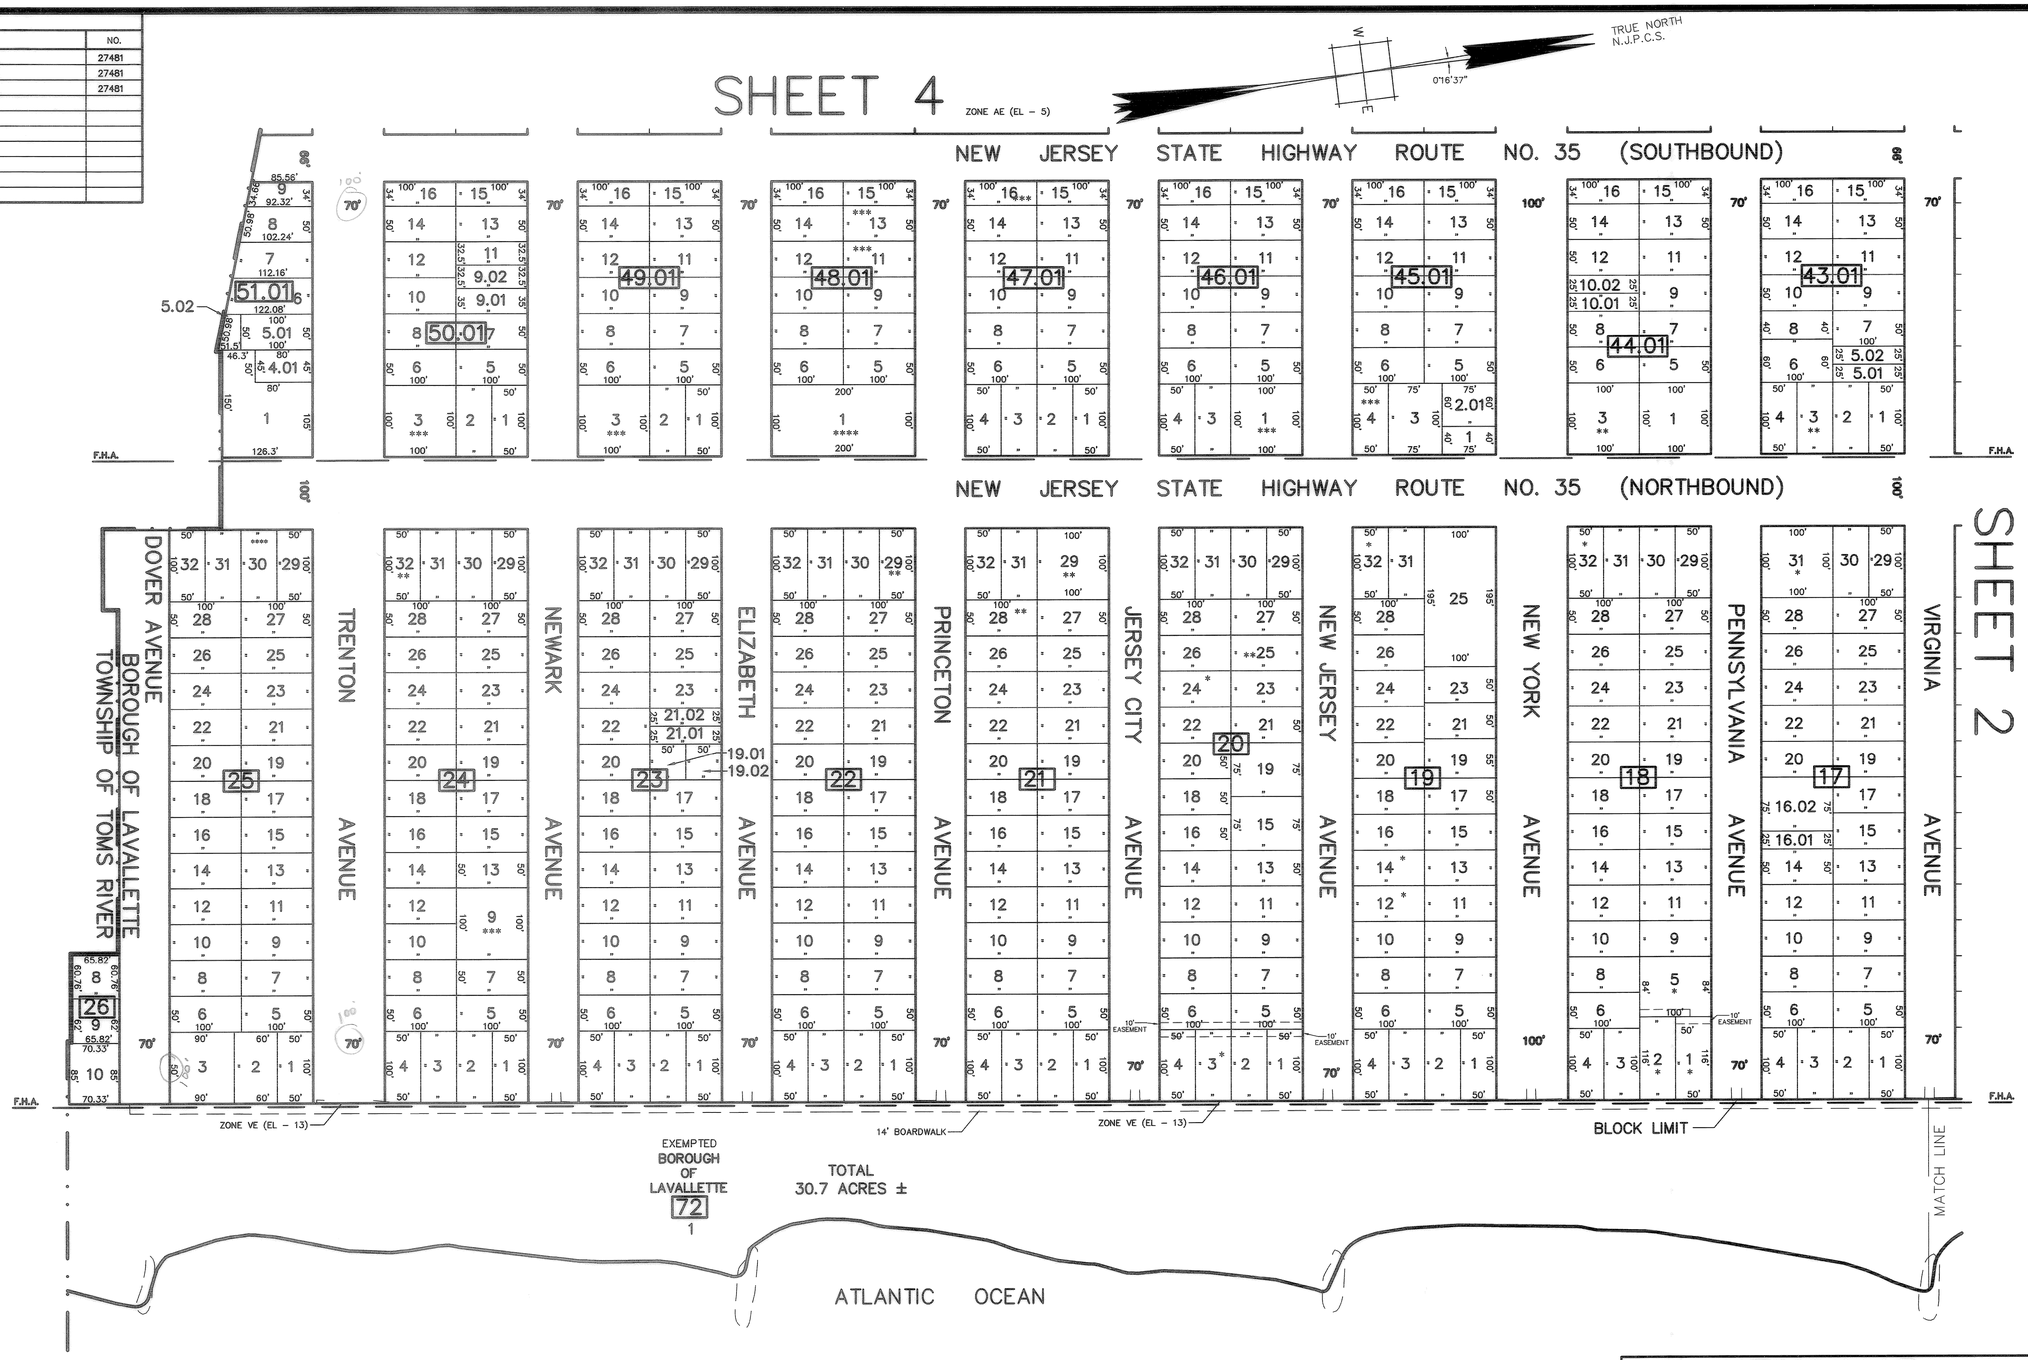

THIS MAP IS A DIGITIZED COPY OF THE MAP PREPARED BY MICHAEL T. ANGELINE P.L.S. DATED JULY 15, 1994. THE ORIGINAL IS ON FILE IN THE BOROUGH TAX ASSESSOR OFFICE.

LEGEND

* – DETAILS ON SHEET 1.01
** – DETAILS ON SHEET 1.02
*** – DETAILS ON SHEET 1.03
**** – DETAILS ON SHEET 1.04

NEW JERSEY DEPARTMENT OF THE TREASURY
DIVISION OF TAXATION
PROPERTY ADMINISTRATION
APPROVED AS A TAX MAP PURSUANT TO THE AUTHORITY OF N.J.S.A. 54:1-16 & 54:50-1
FOR THE DIRECTOR, DIVISION OF TAXATION
James J. Coll C.T.A.
JAMES J. COLL, CHIEF, LOCAL ASSESSMENT COMPLIANCE
Santo C. DiDomato C.T.A.
SANTO C. DIDOMATO, PRINCIPAL FIELD REPRESENTATIVE
DATE: OCT 16 2002 SERIAL NO. 805

TAX MAP
BOROUGH OF LAVALLETTE
OCEAN COUNTY, NEW JERSEY
SCALE: 1"=100' JULY 15, 1994

MICHAEL T. ANGELINE
NEW JERSEY PROFESSIONAL LAND SURVEYOR
LIC. NO. 14156
MASER SOSINSKI & ASSOCIATES, PA.
70 EAST WATER STREET
TOMS RIVER, N.J. 08754