REVISIONS		
DATE	NAME	NO.
05-08-02	CHARLES A. FERMICOLA, P.L.S.	27491
03-10-09	CHARLES A. FERMICOLA, P.L.S.	27491
12-22-09	CHARLES A. FERMICOLA, P.L.S.	27491
05-03-10	STUART D. CHRISTIE P.L.S.	28345

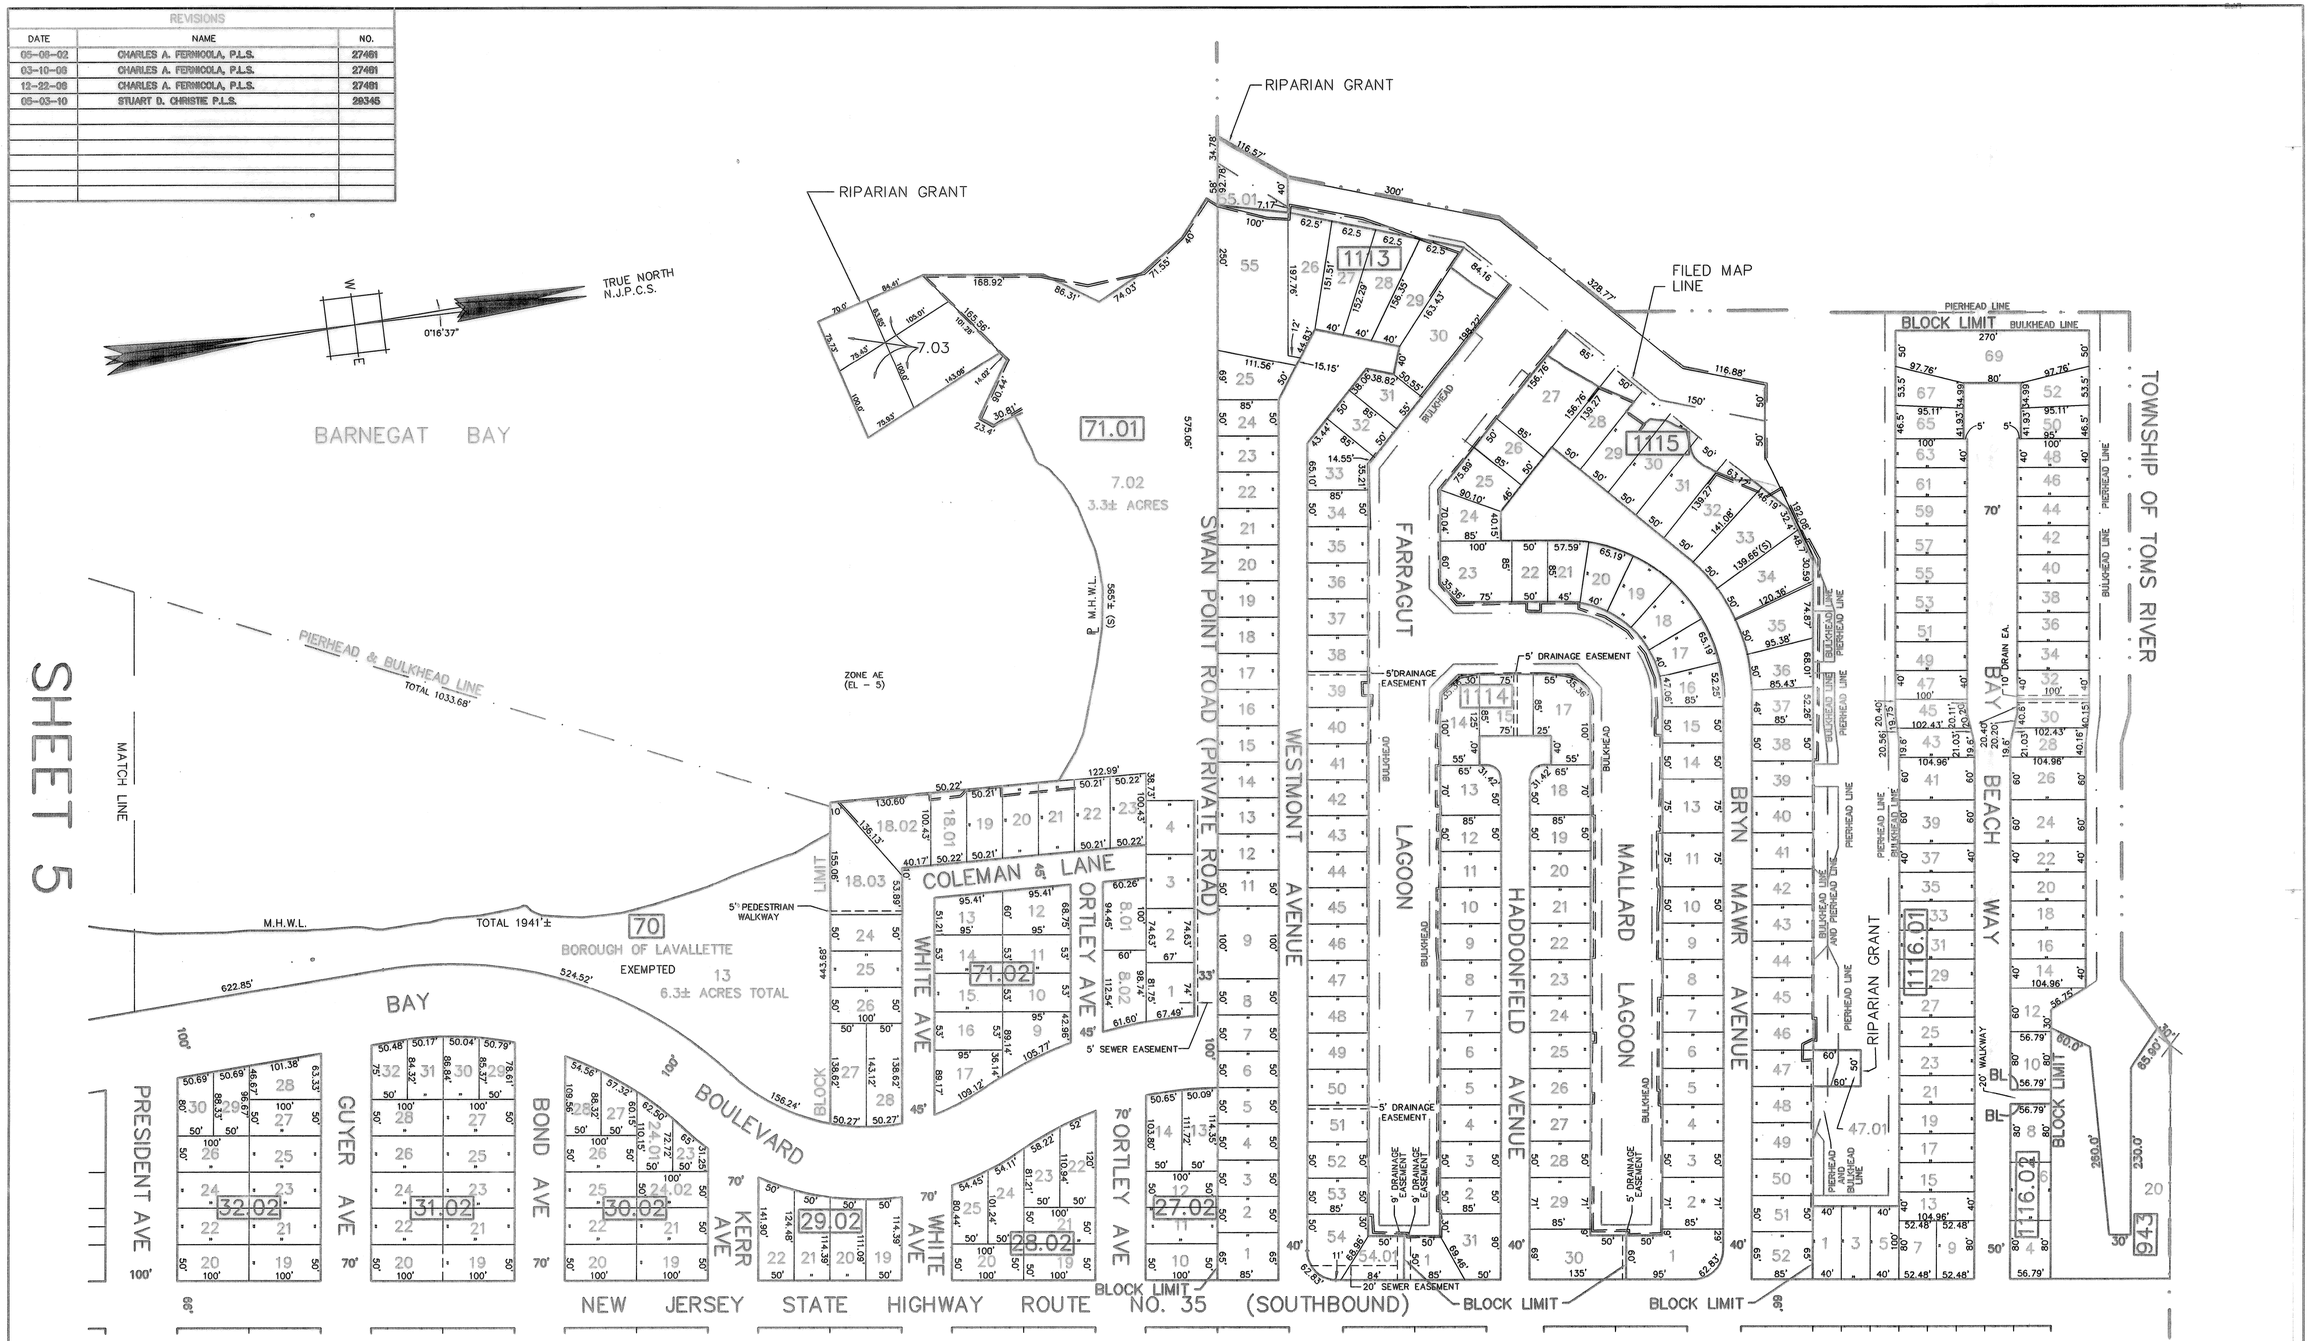

LEGEND

* – DETAILS ON SHEET 6.01

THIS MAP IS A DIGITIZED COPY OF THE MAP PREPARED BY MICHAEL T. ANGELINE P.L.S. DATED JULY 15, 1994. THE ORIGINAL IS ON FILE IN THE BOROUGH TAX ASSESSOR OFFICE.

NEW JERSEY DEPARTMENT OF THE TREASURY
DIVISION OF TAXATION
PROPERTY ADMINISTRATION
APPROVED AS A TAX MAP PURSUANT TO THE AUTHORITY OF N.J.S.A. 54:1-18 & 54:50-1
FOR THE DIRECTOR, DIVISION OF TAXATION
JAMES J. COLL, CHIEF, LOCAL ASSESSMENT COMPLIANCE C.T.A.
SANTO C. DIDONATO, PRINCIPAL FIELD REPRESENTATIVE C.T.A.
DATE: OCT 16 2002 SERIAL NO. 805

TAX MAP
BOROUGH OF LAVALLETTE

OCEAN COUNTY, NEW JERSEY
SCALE: 1"=100' JULY 15, 1994

MICHAEL T. ANGELINE
NEW JERSEY PROFESSIONAL LAND SURVEYOR
LIC. NO. 14156
MASER SOSINSKI & ASSOCIATES, PA.
70 EAST WATER STREET
TOMS RIVER, N.J. 08754